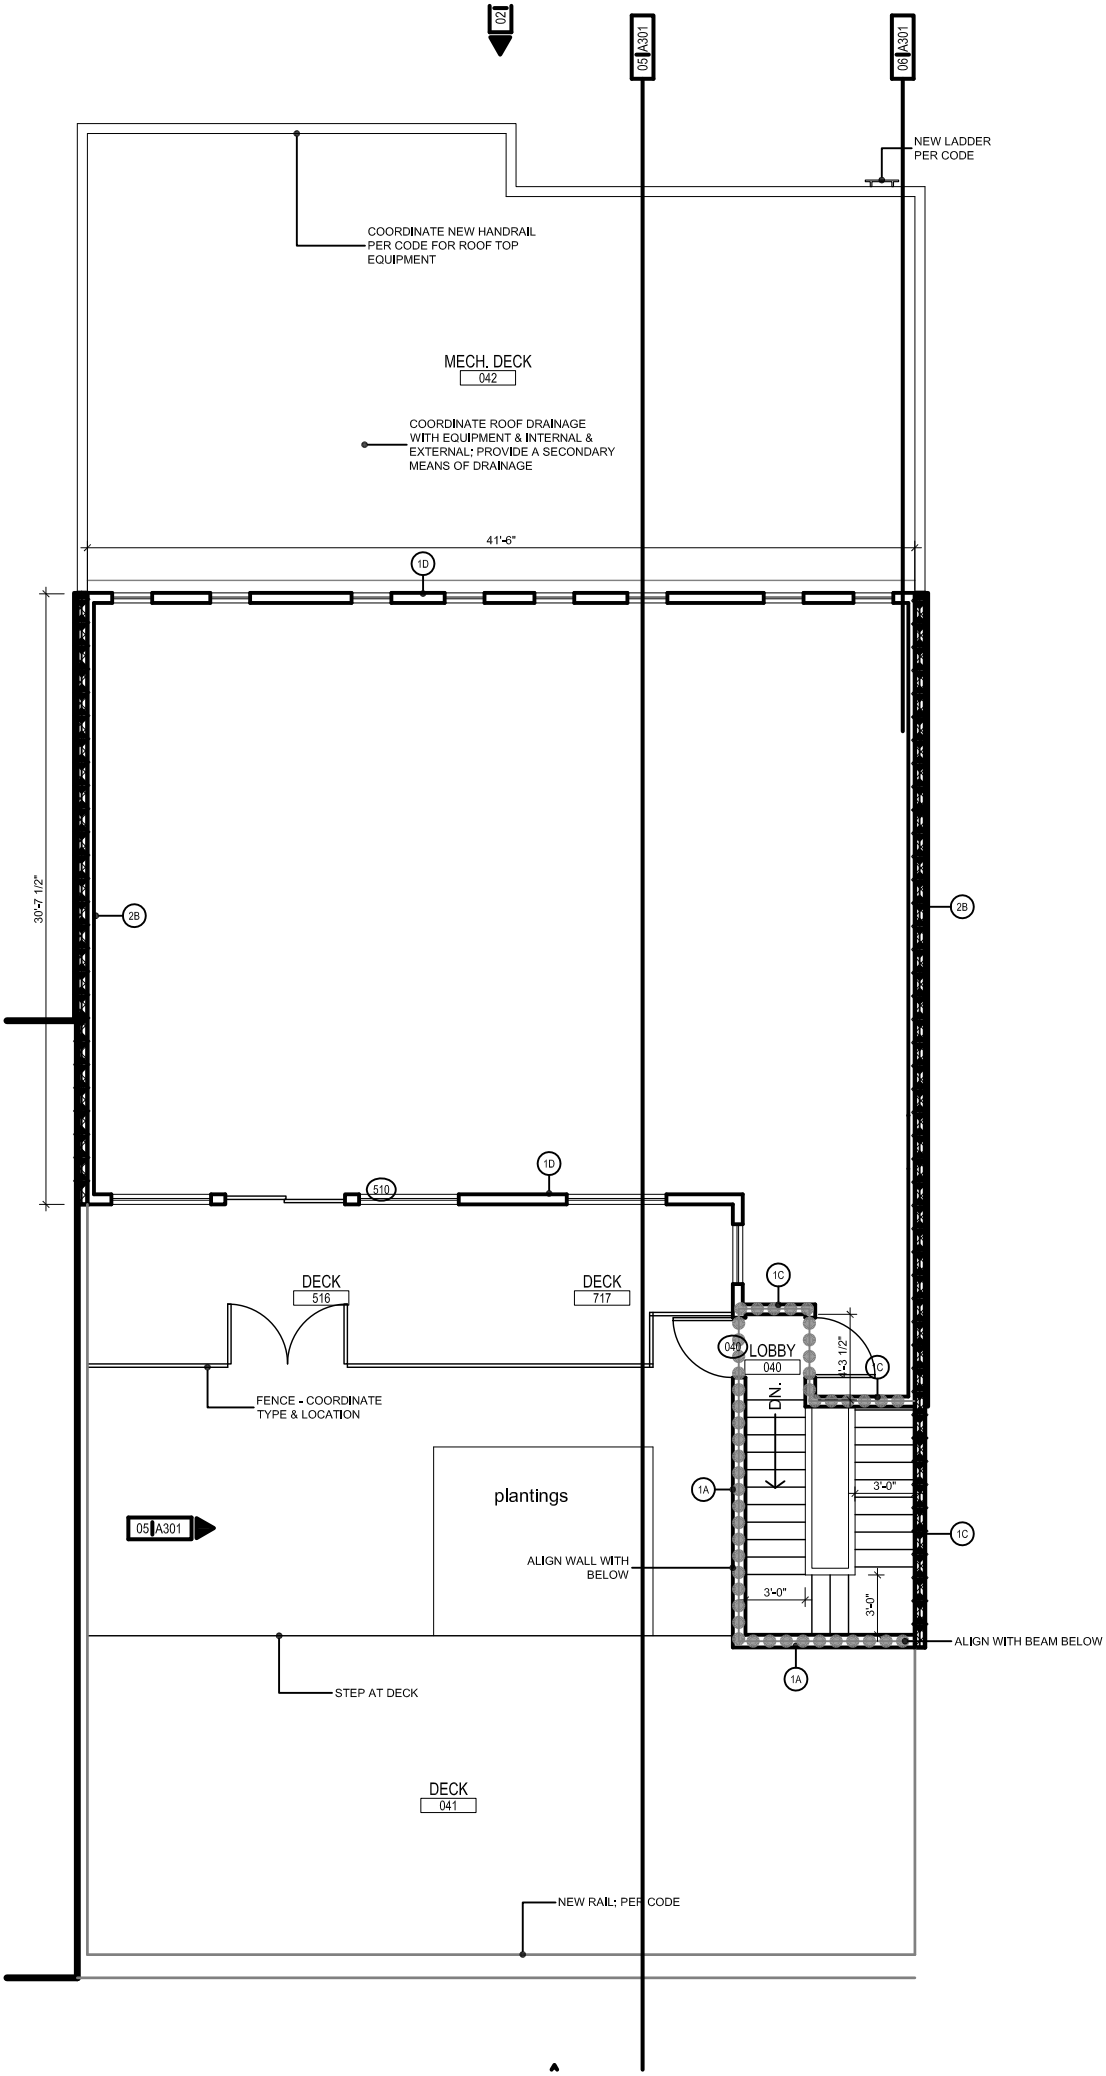
02
05 A301
06 A301
NEW LADDER PER CODE
COORDINATE NEW HANDRAIL PER CODE FOR ROOF TOP EQUIPMENT
MECH. DECK
042
COORDINATE ROOF DRAINAGE WITH EQUIPMENT & INTERNAL & EXTERNAL; PROVIDE A SECONDARY MEANS OF DRAINAGE
41'-6"
30'-7 1/2"
1D
2B
510
DECK
516
DECK
717
1C
040
LOBBY
040
3'-3 1/2"
DN.
FENCE - COORDINATE TYPE & LOCATION
plantings
1A
3'-0"
05 A301
ALIGN WALL WITH BELOW
ALIGN WITH BEAM BELOW
STEP AT DECK
DECK
041
NEW RAIL; PER CODE