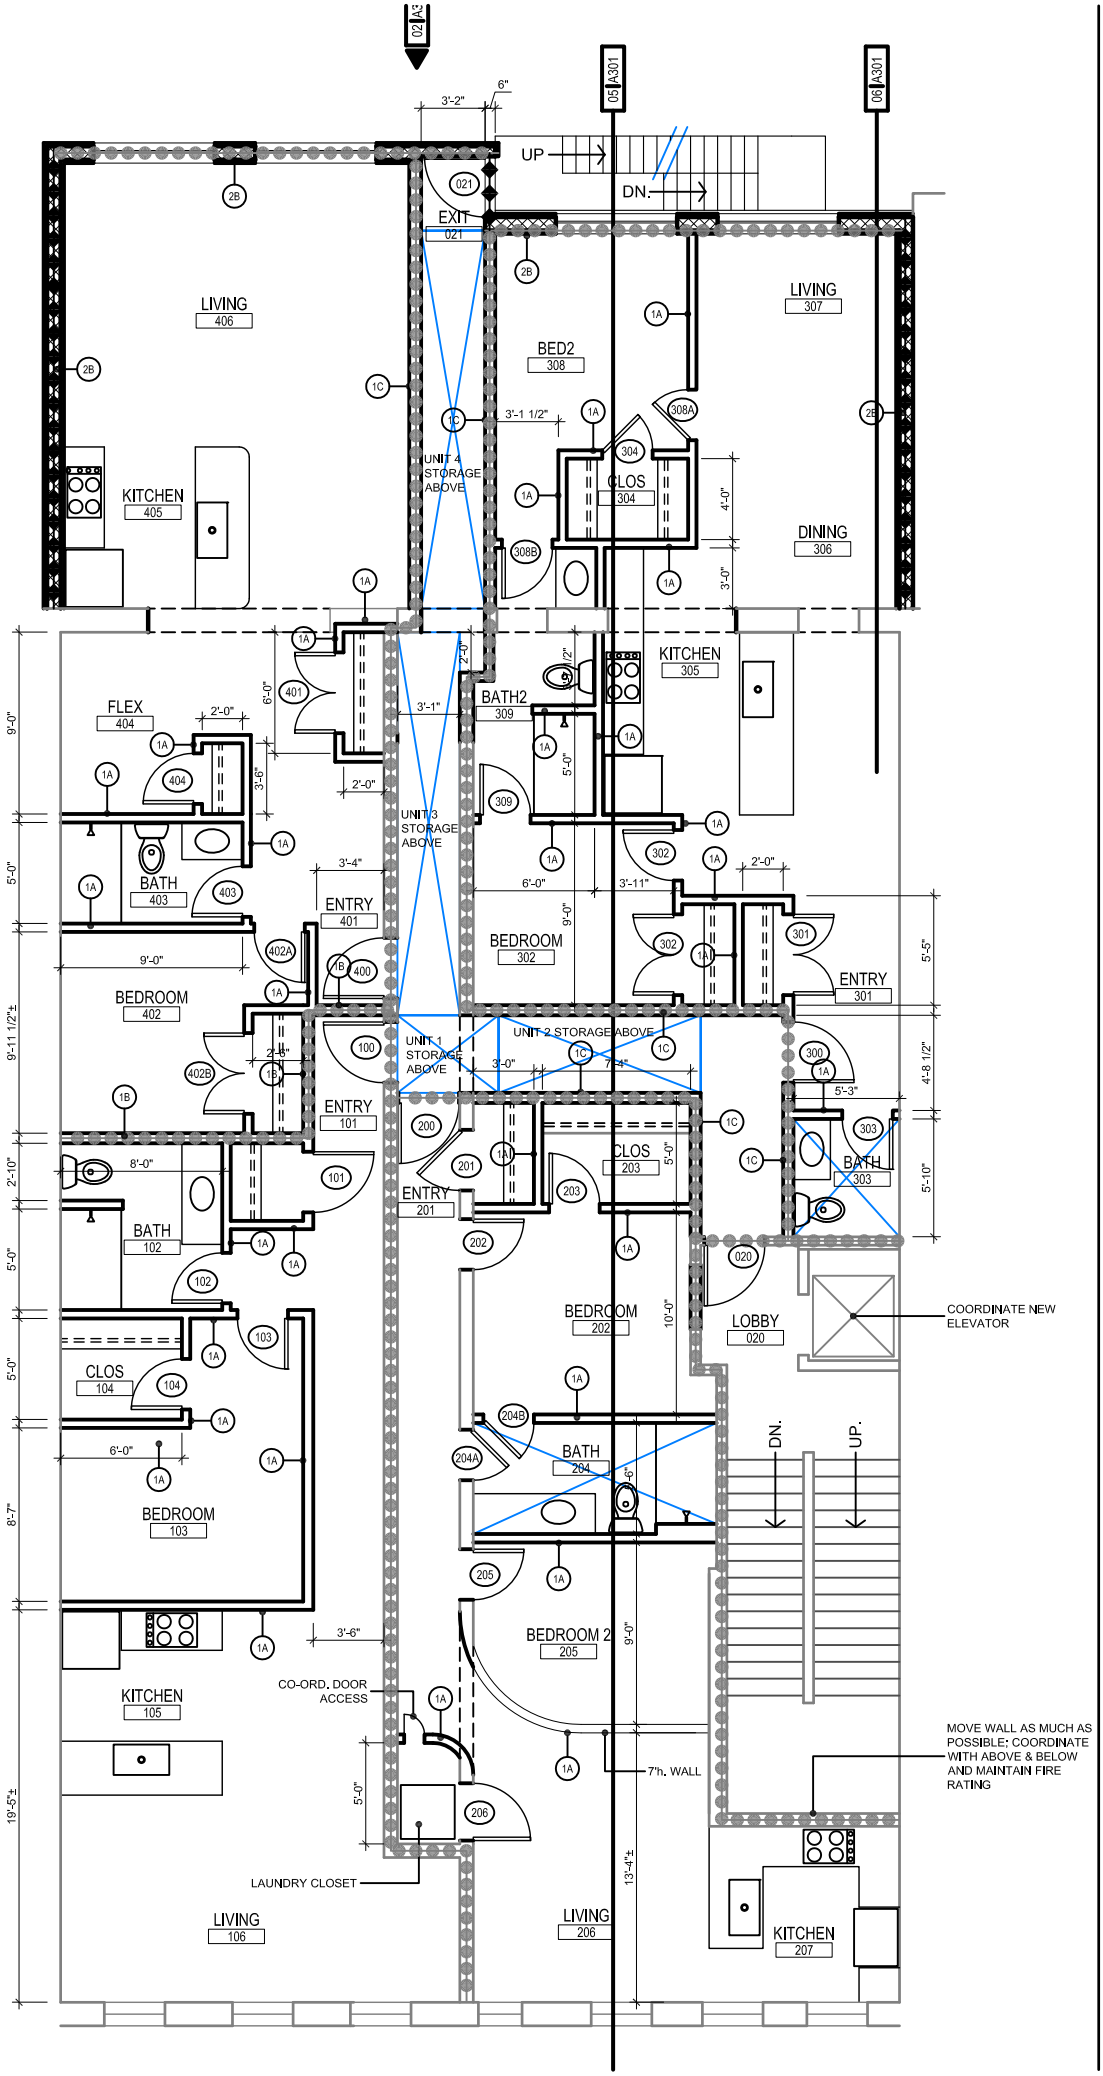
LIVING
406
KITCHEN
405
EXIT
021
UP
DN.
LIVING
307
BED2
308
CLOS
304
DINING
306
UNIT 4
STORAGE
ABOVE
FLEX
404
BATH
403
ENTRY
401
BEDROOM
402
BATH2
309
KITCHEN
305
UNIT 3
STORAGE
ABOVE
BEDROOM
302
ENTRY
301
UNIT 1
STORAGE
ABOVE
UNIT 2 STORAGE ABOVE
ENTRY
101
BATH
102
CLOS
203
BATH
303
ENTRY
201
BEDROOM
202
LOBBY
020
COORDINATE NEW
ELEVATOR
CLOS
104
BATH
204
BEDROOM
103
BEDROOM 2
205
KITCHEN
105
CO-ORD. DOOR
ACCESS
7'h. WALL
MOVE WALL AS MUCH AS
POSSIBLE: COORDINATE
WITH ABOVE & BELOW
AND MAINTAIN FIRE
RATING
LAUNDRY CLOSET
LIVING
106
LIVING
206
KITCHEN
207